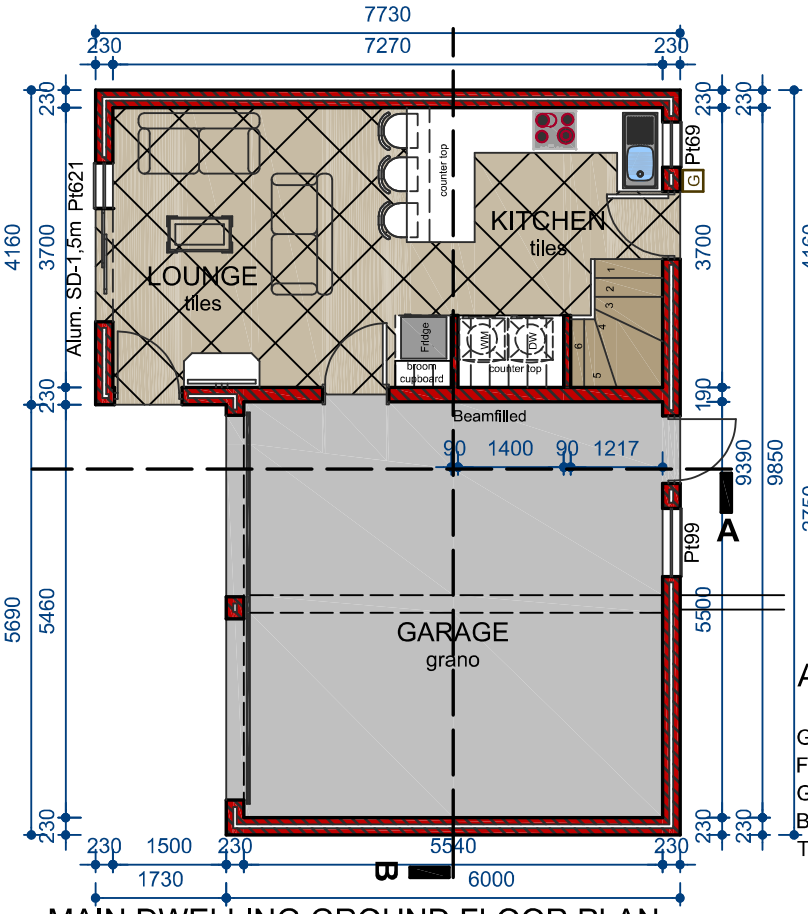

MAIN DWELLING GROUND FLOOR PLAN

Scale 1:100

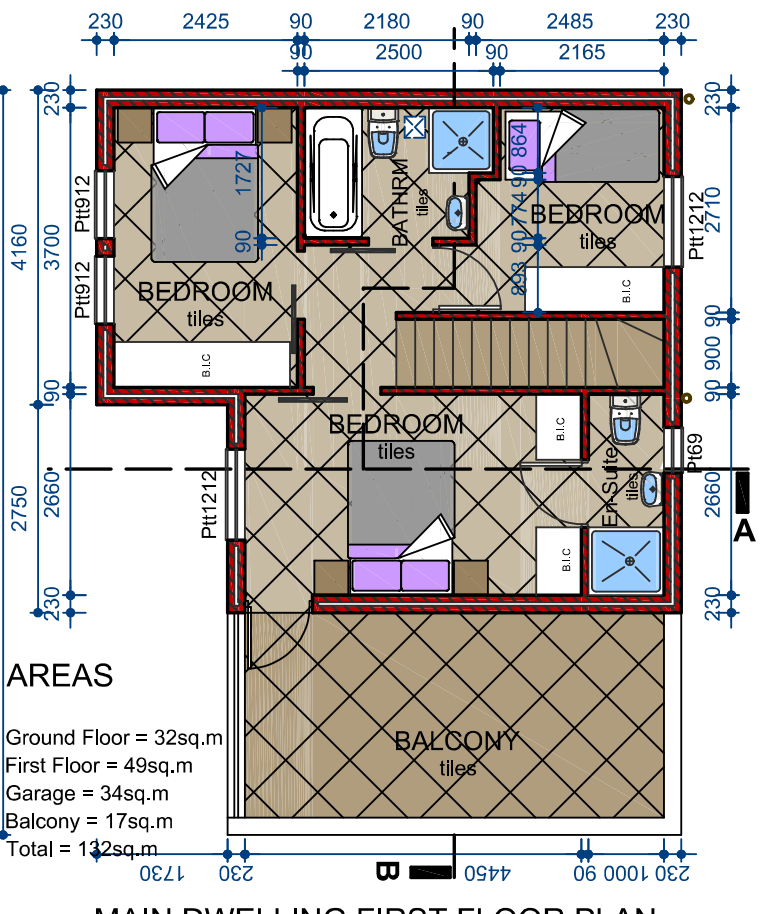

AREAS

Ground Floor = 32sq.m
First Floor = 49sq.m
Garage = 34sq.m
Balcony = 17sq.m
Total = 132sq.m

MAIN DWELLING FIRST FLOOR PLAN

Scale 1:100

UNIT TYPE 1

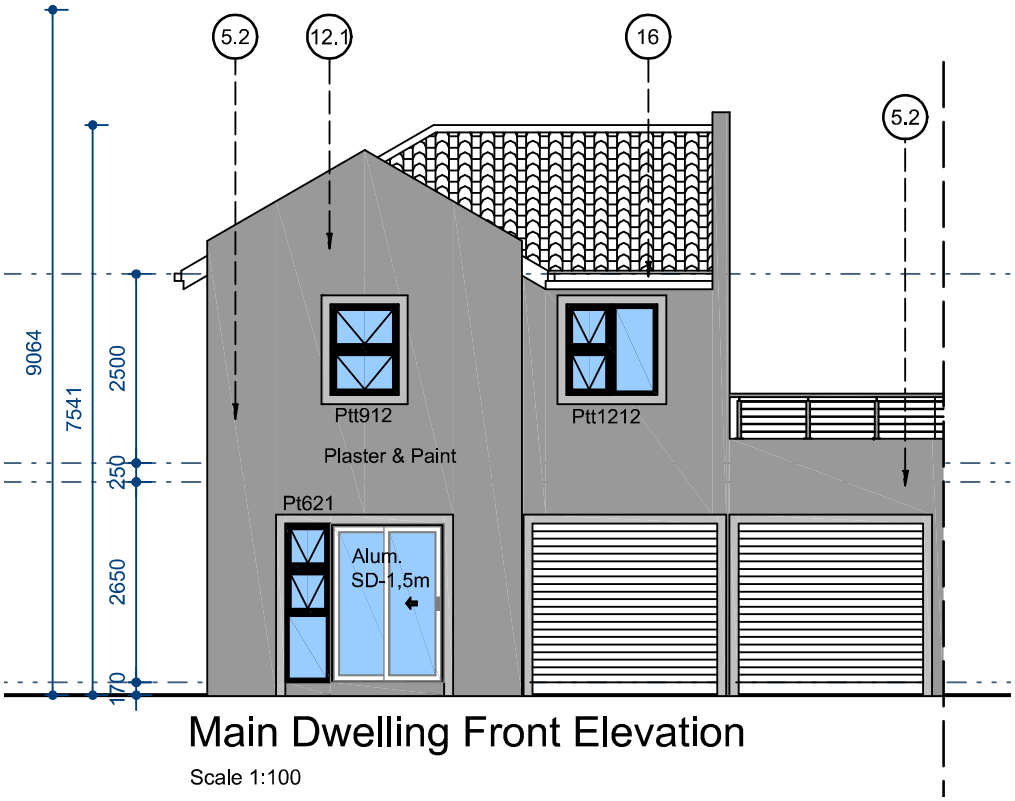

Main Dwelling Front Elevation

Scale 1:100

Project Details
EPANGELLO
PROPERTY SOLUTIONS

Drawing Details
PROPOSED RESIDENTIAL
DEVELOPMENT TYPE 1
NIGHTINGALE
KRAAIFONTEIN

Property Details
MAIN DWELLING
PLANS & FRONT ELEVATION

PRELIMINARY	○	TENDER DRAWINGS	○
SKETCH PLANS	○	WARKING DRAWINGS	○
MUNICIPAL DRAWINGS	●	FINAL DRAWINGS	○

SITE PLAN	●	DETAILS	●	SACAP NO.	6213
FLOOR PLANS	●	ROOF PLAN	●	DRAWN	S KAMISH
SECTIONS	●	STORM WATER	●	CHECKED	R RUTTERS
ELEVATIONS	●	SPECS	●	SCALE	AS SHOWN
SEWERAGE	●	SCHEDULES	●	DATE	2021/07/01

Chameleon Architects
Pty Ltd 2012/073238/07
38 QUEEN STREET / DURBANVILLE
PO BOX 4063 TYGER VALLEY 7536
TELEPHONE NUMBERS
021 976 8898 or 021 976 9154 or 021 979 0143
E-MAIL: rudi@chameleonarch.co.za

Client Signature

Architects Signature

No	Revision Summary	Date
-	-	-
-	-	-
-	-	-
-	-	-
-	-	-
-	-	-
-	-	-
-	-	-
-	-	-
-	-	-
-	-	-

Drawing no.
Marketing T1 MD

Revision
0

Drawing Path:
E:\Nightingale\Marketing Plans.dwg